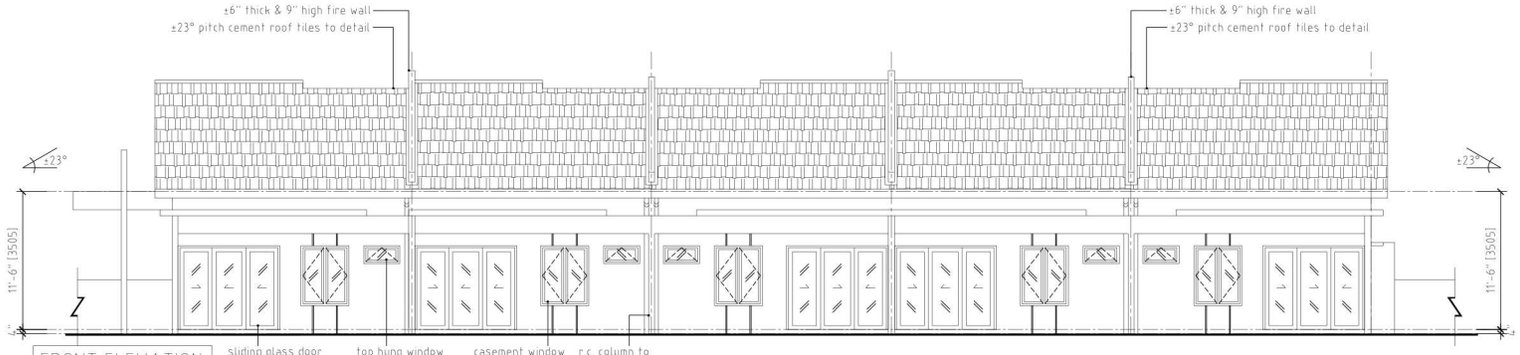

FRONT ELEVATION
SCALE : 1/8"=1'0" (1 : 100)

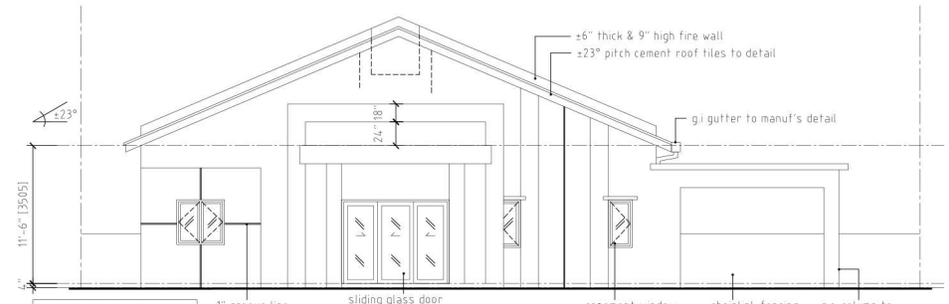

LEFT ELEVATION
SCALE : 1/8"=1'0" (1 : 100)

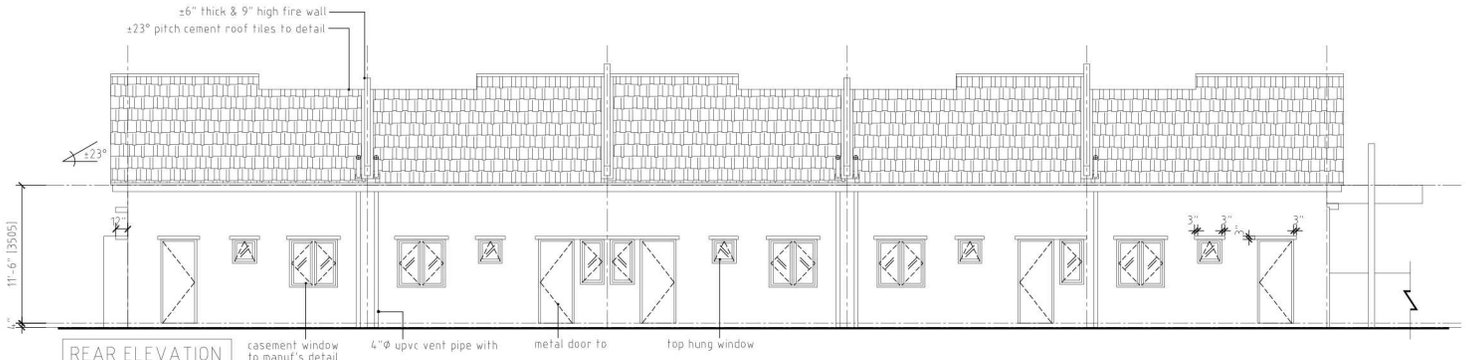

REAR ELEVATION
SCALE : 1/8"=1'0" (1 : 100)

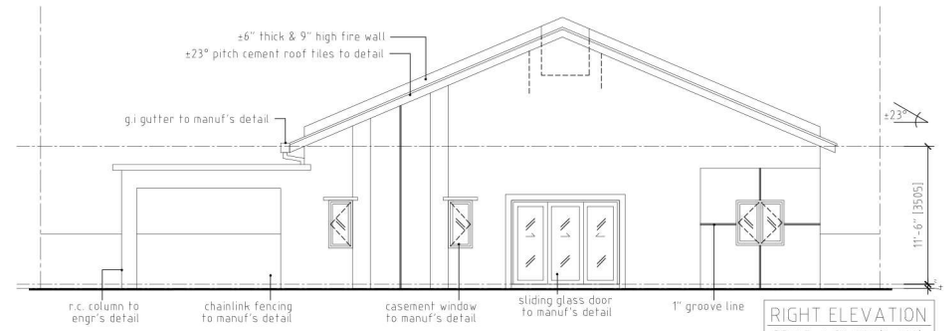

RIGHT ELEVATION
SCALE : 1/8"=1'0" (1 : 100)

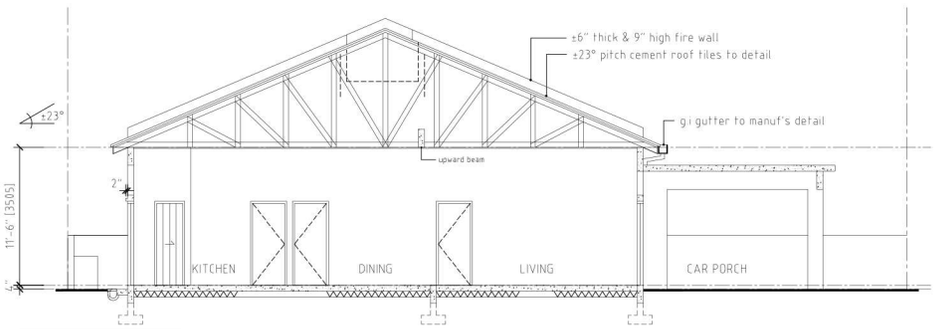

SECTION A - A
SCALE : 1/8"=1'0" (1 : 100)

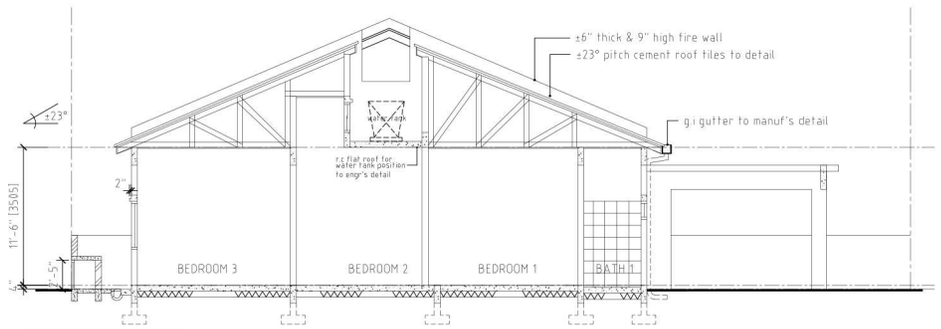

SECTION B - B
SCALE : 1/8"=1'0" (1 : 100)

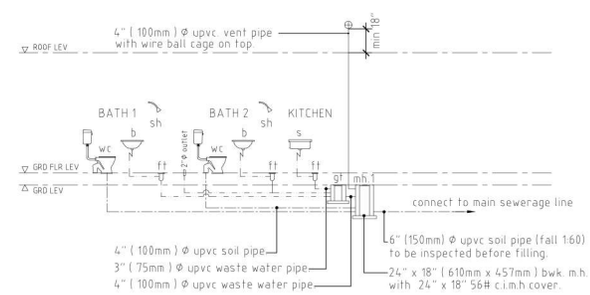

DIAGRAMMATIC DRAWING OF SANITARY INSTALLATION
SCALE : N.T.S. Note : cleaning eye to be provided at every beads & joints.

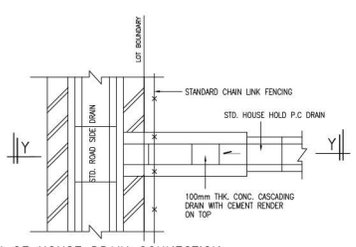

PLAN OF HOUSE DRAIN CONNECTION TO ROADSIDE DRAIN

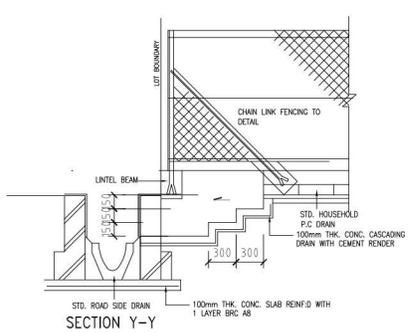

SECTION Y-Y

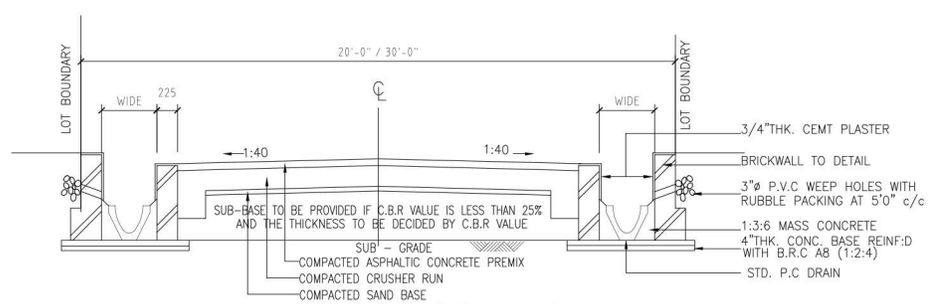

EXISTING TYPICAL SECTION OF 20'0"/30'0" SIDE/BACK LANE RESERVE
Scale : 1/4" to 1'0"

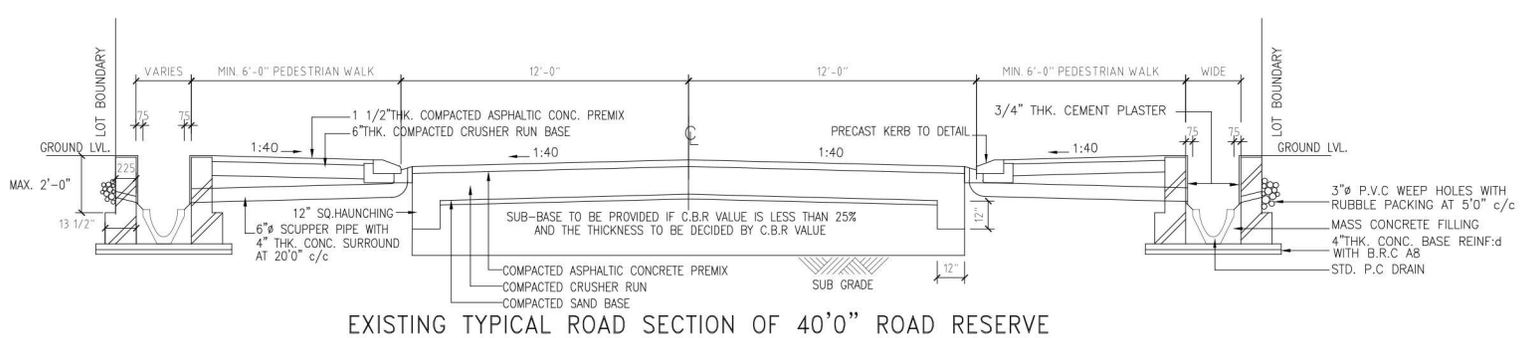

EXISTING TYPICAL ROAD SECTION OF 40'0" ROAD RESERVE
Scale: 1/4" to 1'0"